

ORANGE HALL

SAINT MARYS, GEORGIA




SURVEY NO.
14-16


HISTORIC AMERICAN
BUILDINGS SURVEY
SHEET 1 OF 12 SHEETS

INDEX NO.
CA.
20. SAMA
1.

HANSON
BOND DEFS

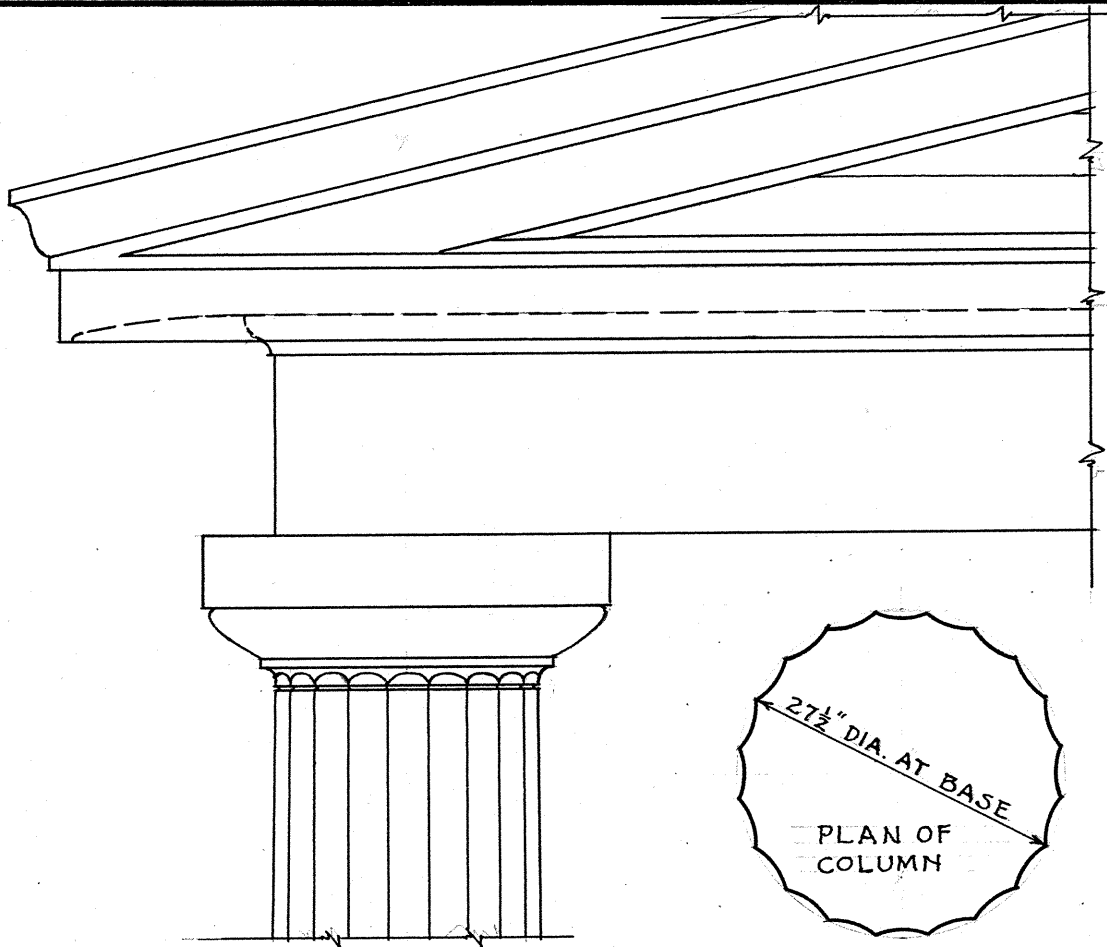

DETAILS OF MAIN CORNICE AND COLUMN
SCALE $\frac{3}{4}$ " = 1 FOOT

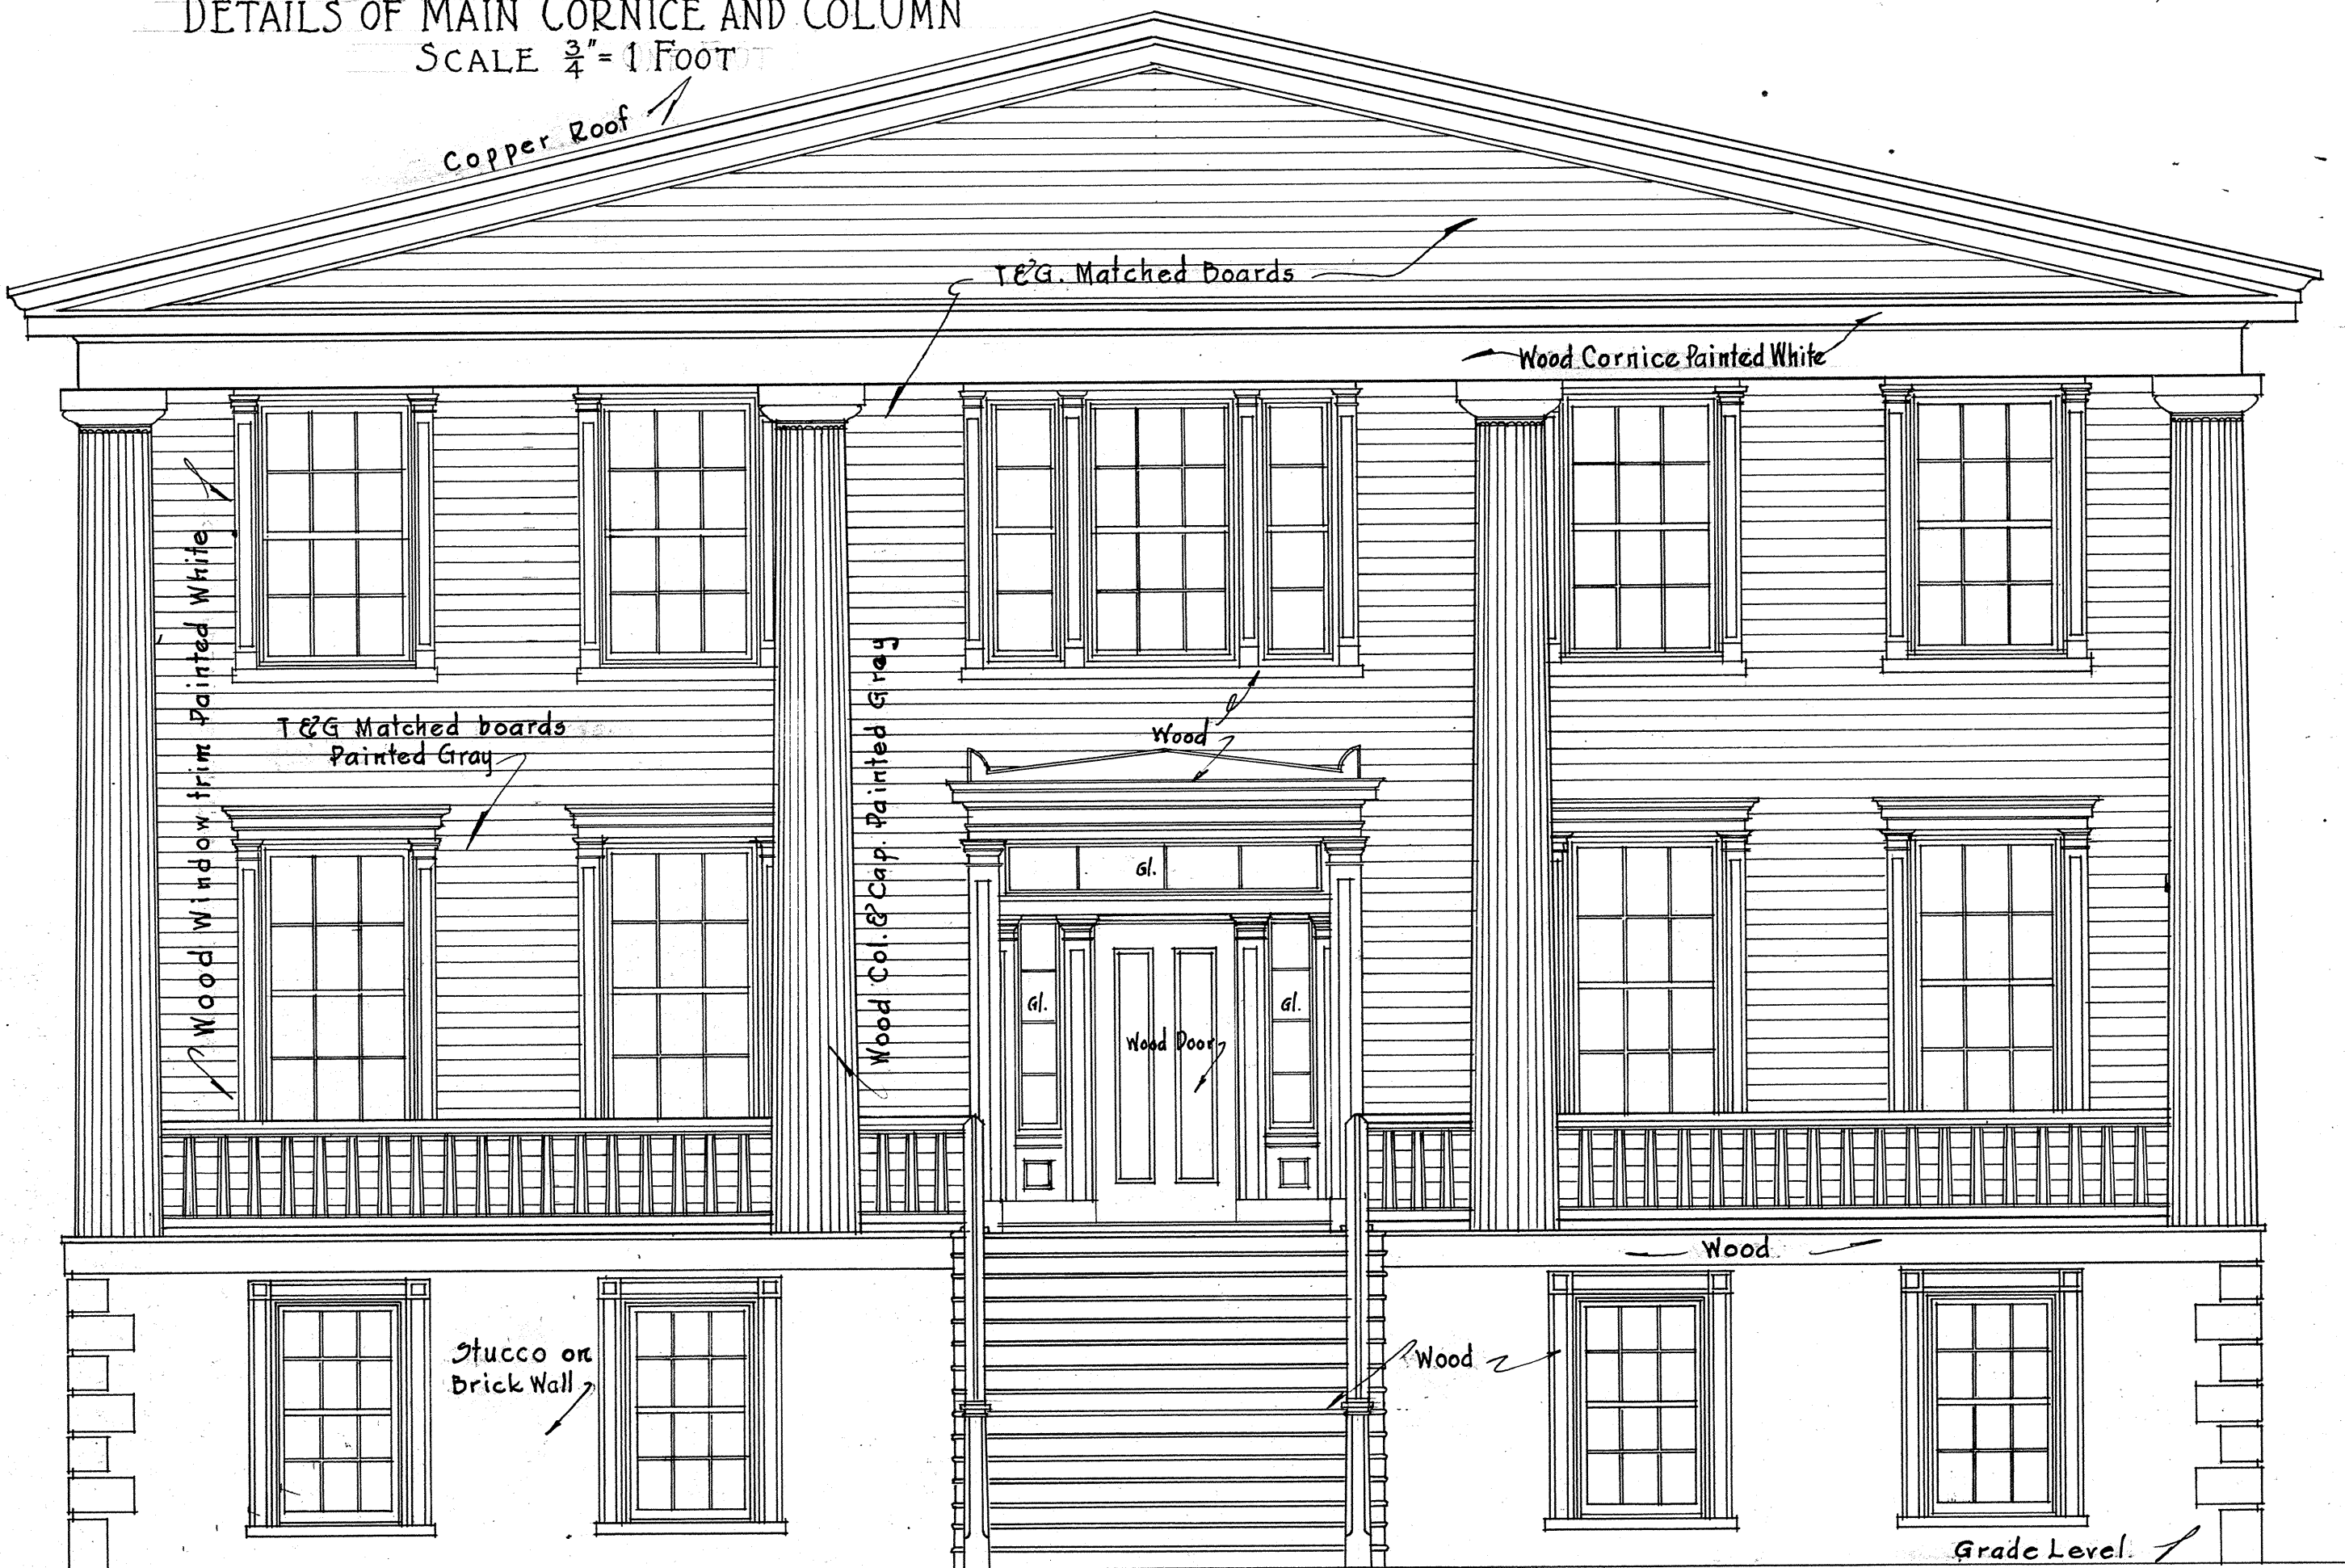

EAST OR FRONT ELEVATION

